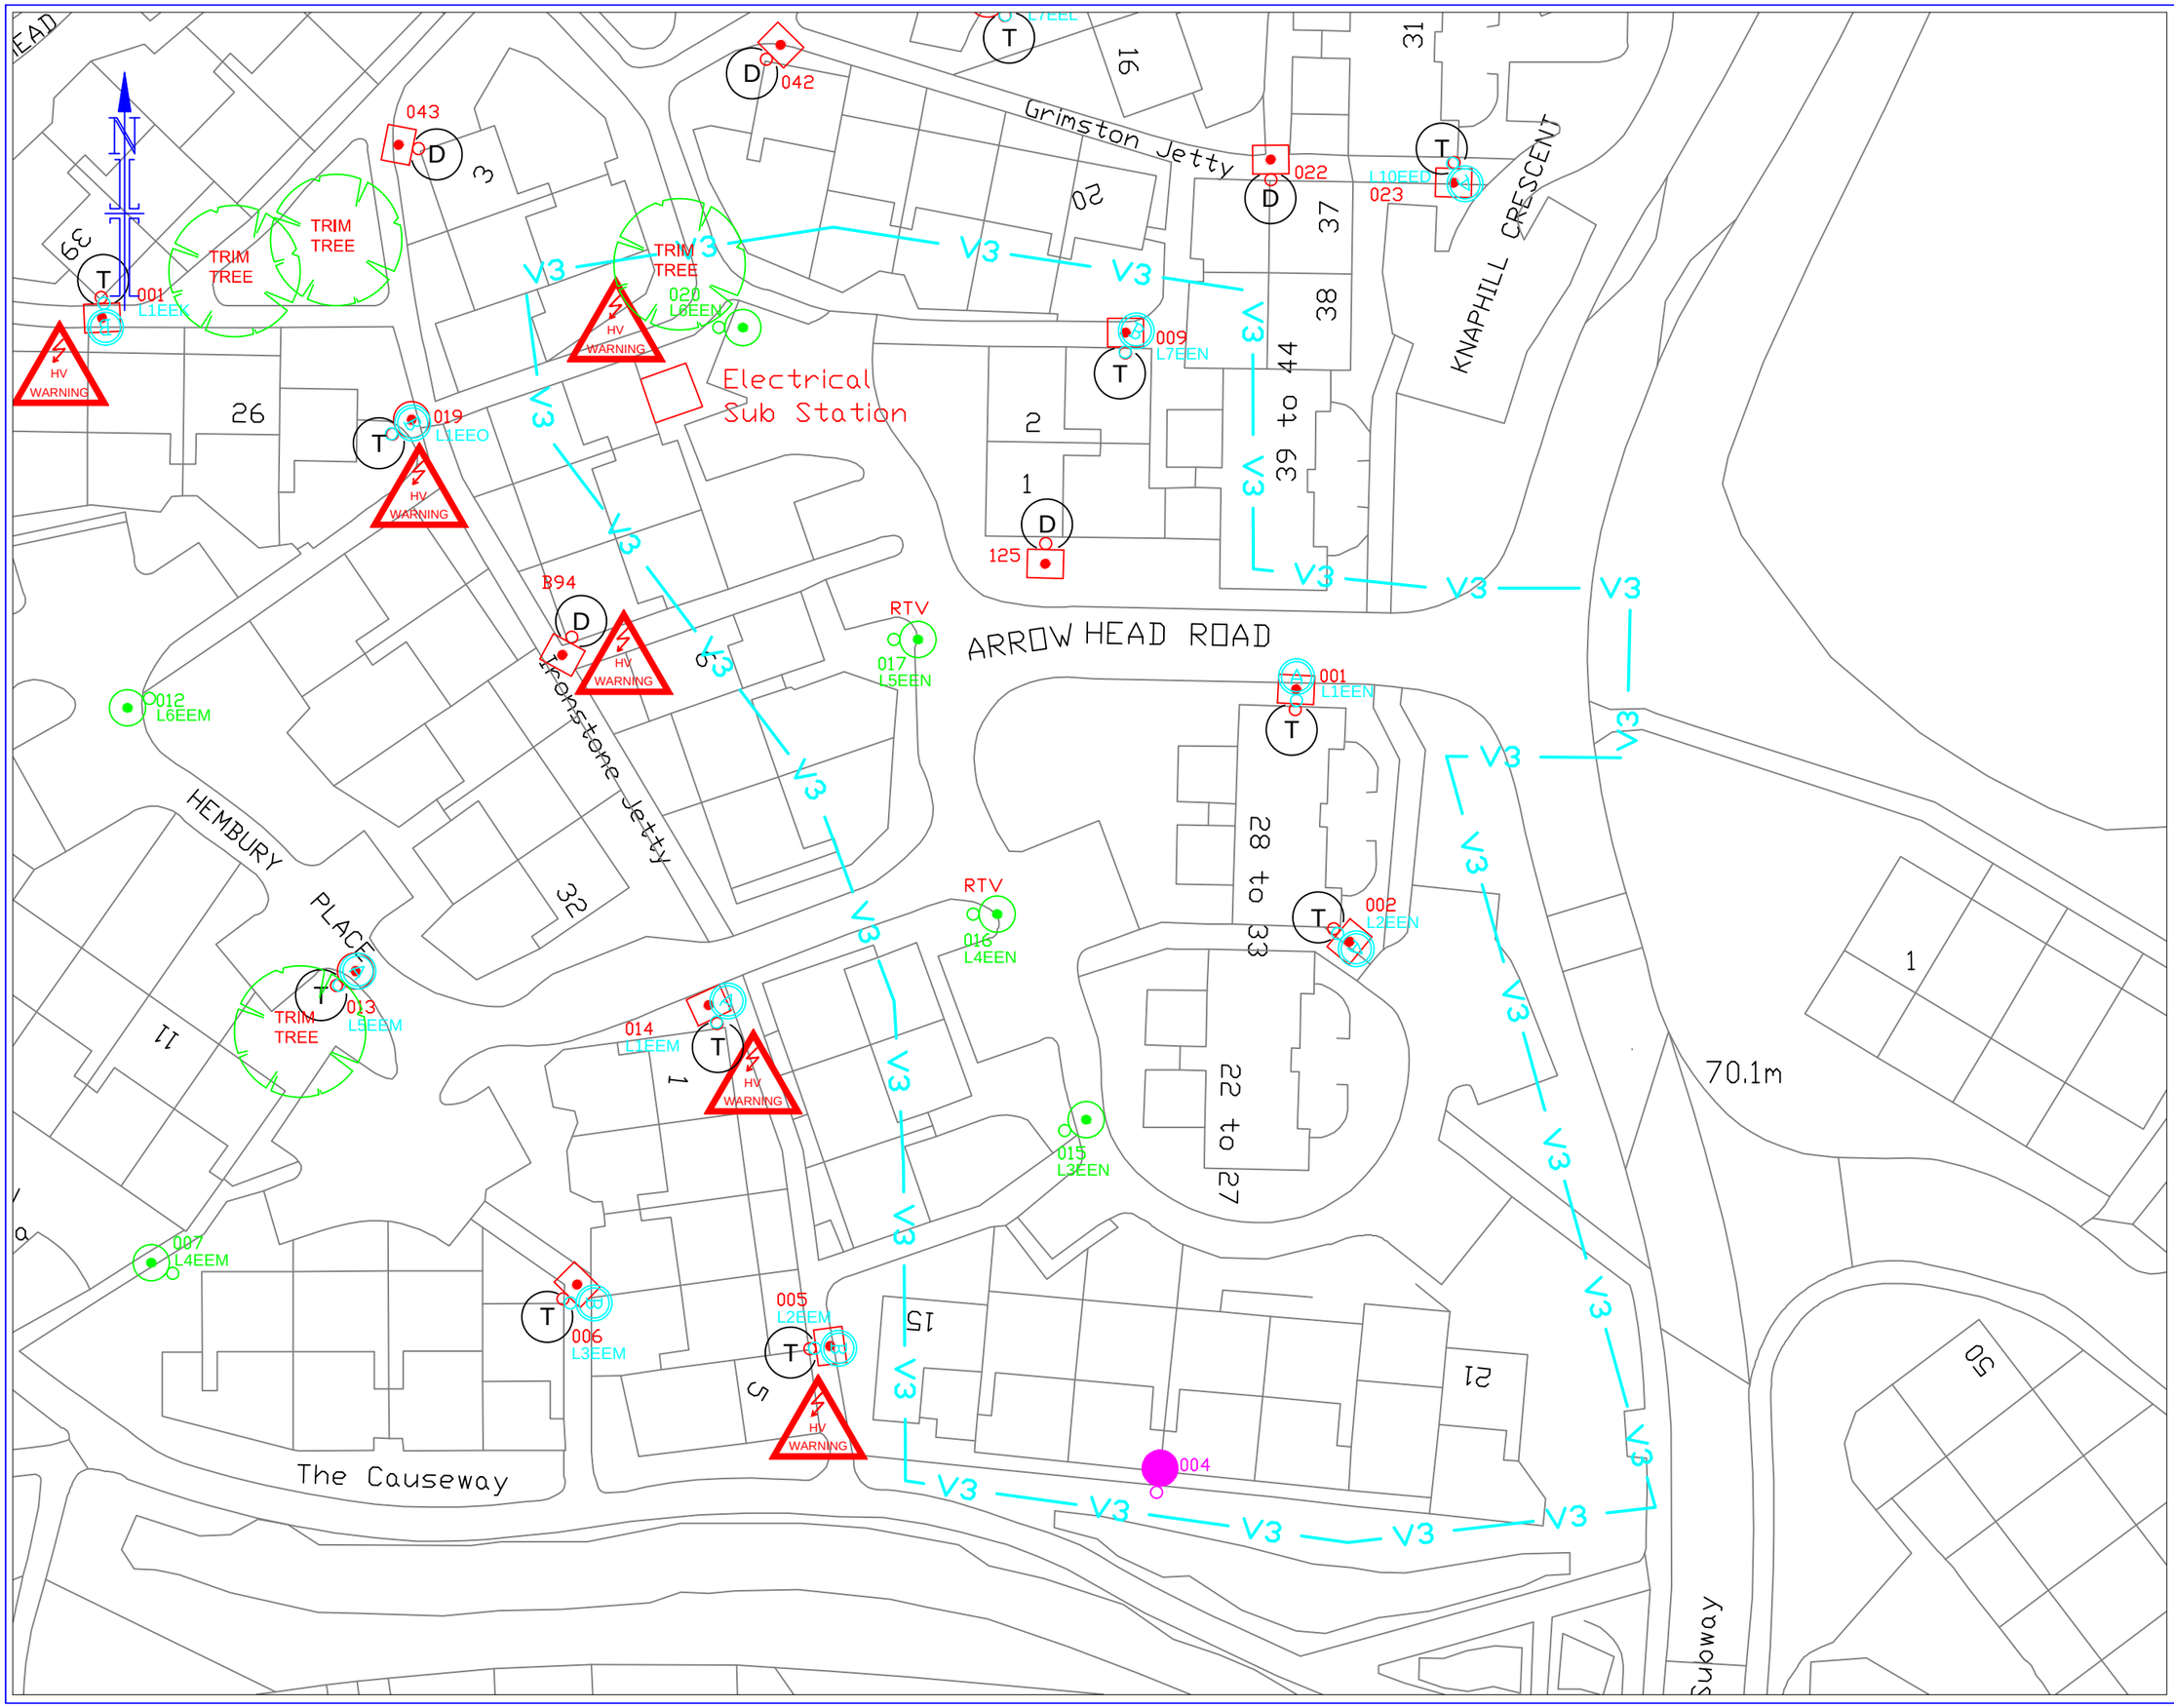

Key:

Quantity - 2
Column - 6m Stainton
Lantern - Philips Mini-Iridium SGS45
Optic - VX1 IT2 P1 Lamp - 4

Quantity - 1
Column - 6m Stainton
Lantern - Philips Mini-Iridium SGS45
Telecell
Optic - VX1 IT2 P1 Lamp - 4

Quantity - 4
Column - 6m DTC
Lantern - Philips Mini-Iridium SGS451
Optic - VX1 IT2 P1 Lamp - 4

S/E - 2 P/T - 2

Quantity - 1
Existing Lighting Column on un-adopte
highways (To Remain)

Quantity -4
Existing non DTC wall bracket to be
removed to tip off site

Transfer of DNO Supply

Disconnection of DNO Supply

WARNING - BURIED HV CABLES
CLOSE PROXIMITY TO APPARA

V3 DRAWING / VIEW EXTENTS

Notes:

WARNING - THERE ARE BURIED H
CABLES WITHIN THIS SCHEME

THIS SCHEME IS PART CMS CONTI

THIS SCHEME IS PART DTC

COPYRIGHT RESERVED BALFOUR BEATTY
WORKPLACE IS THE OWNER OF THE COPYRI
SUBSISTING IN THESE DRAWINGS, PLANS, DE
AND SPECIFICATIONS. THEY MUST NOT BE US
REPRODUCED OR COPIED, IN WHOLE OR IN P
NOR MAY THE INFORMATION, IDEAS AND
CONCEPTS THEREIN CONTAINED (WHICH ARE
CONFIDENTIAL TO BALFOUR BEATTY WORKPL
BE DISCLOSED TO ANY PERSON WITHOUT TH
PRIOR SPECIFIC WRITTEN CONSENT OF BALF
BEATTY WORKPLACE.

streetlighti

Designer	Date of issu
LSR (07966668297)	16/01/

Checked	Authorised	Sheet Size	Scale
AK	NB	A3	1:500 @

Issue	Rev
PRELIMINARY	C

Drawing no.
8200-1174-V3

Scheme Name and Ward
Briar Hill II, Northampton

Streets on drawing:
Arrow Head Road (Briar Hill II C)