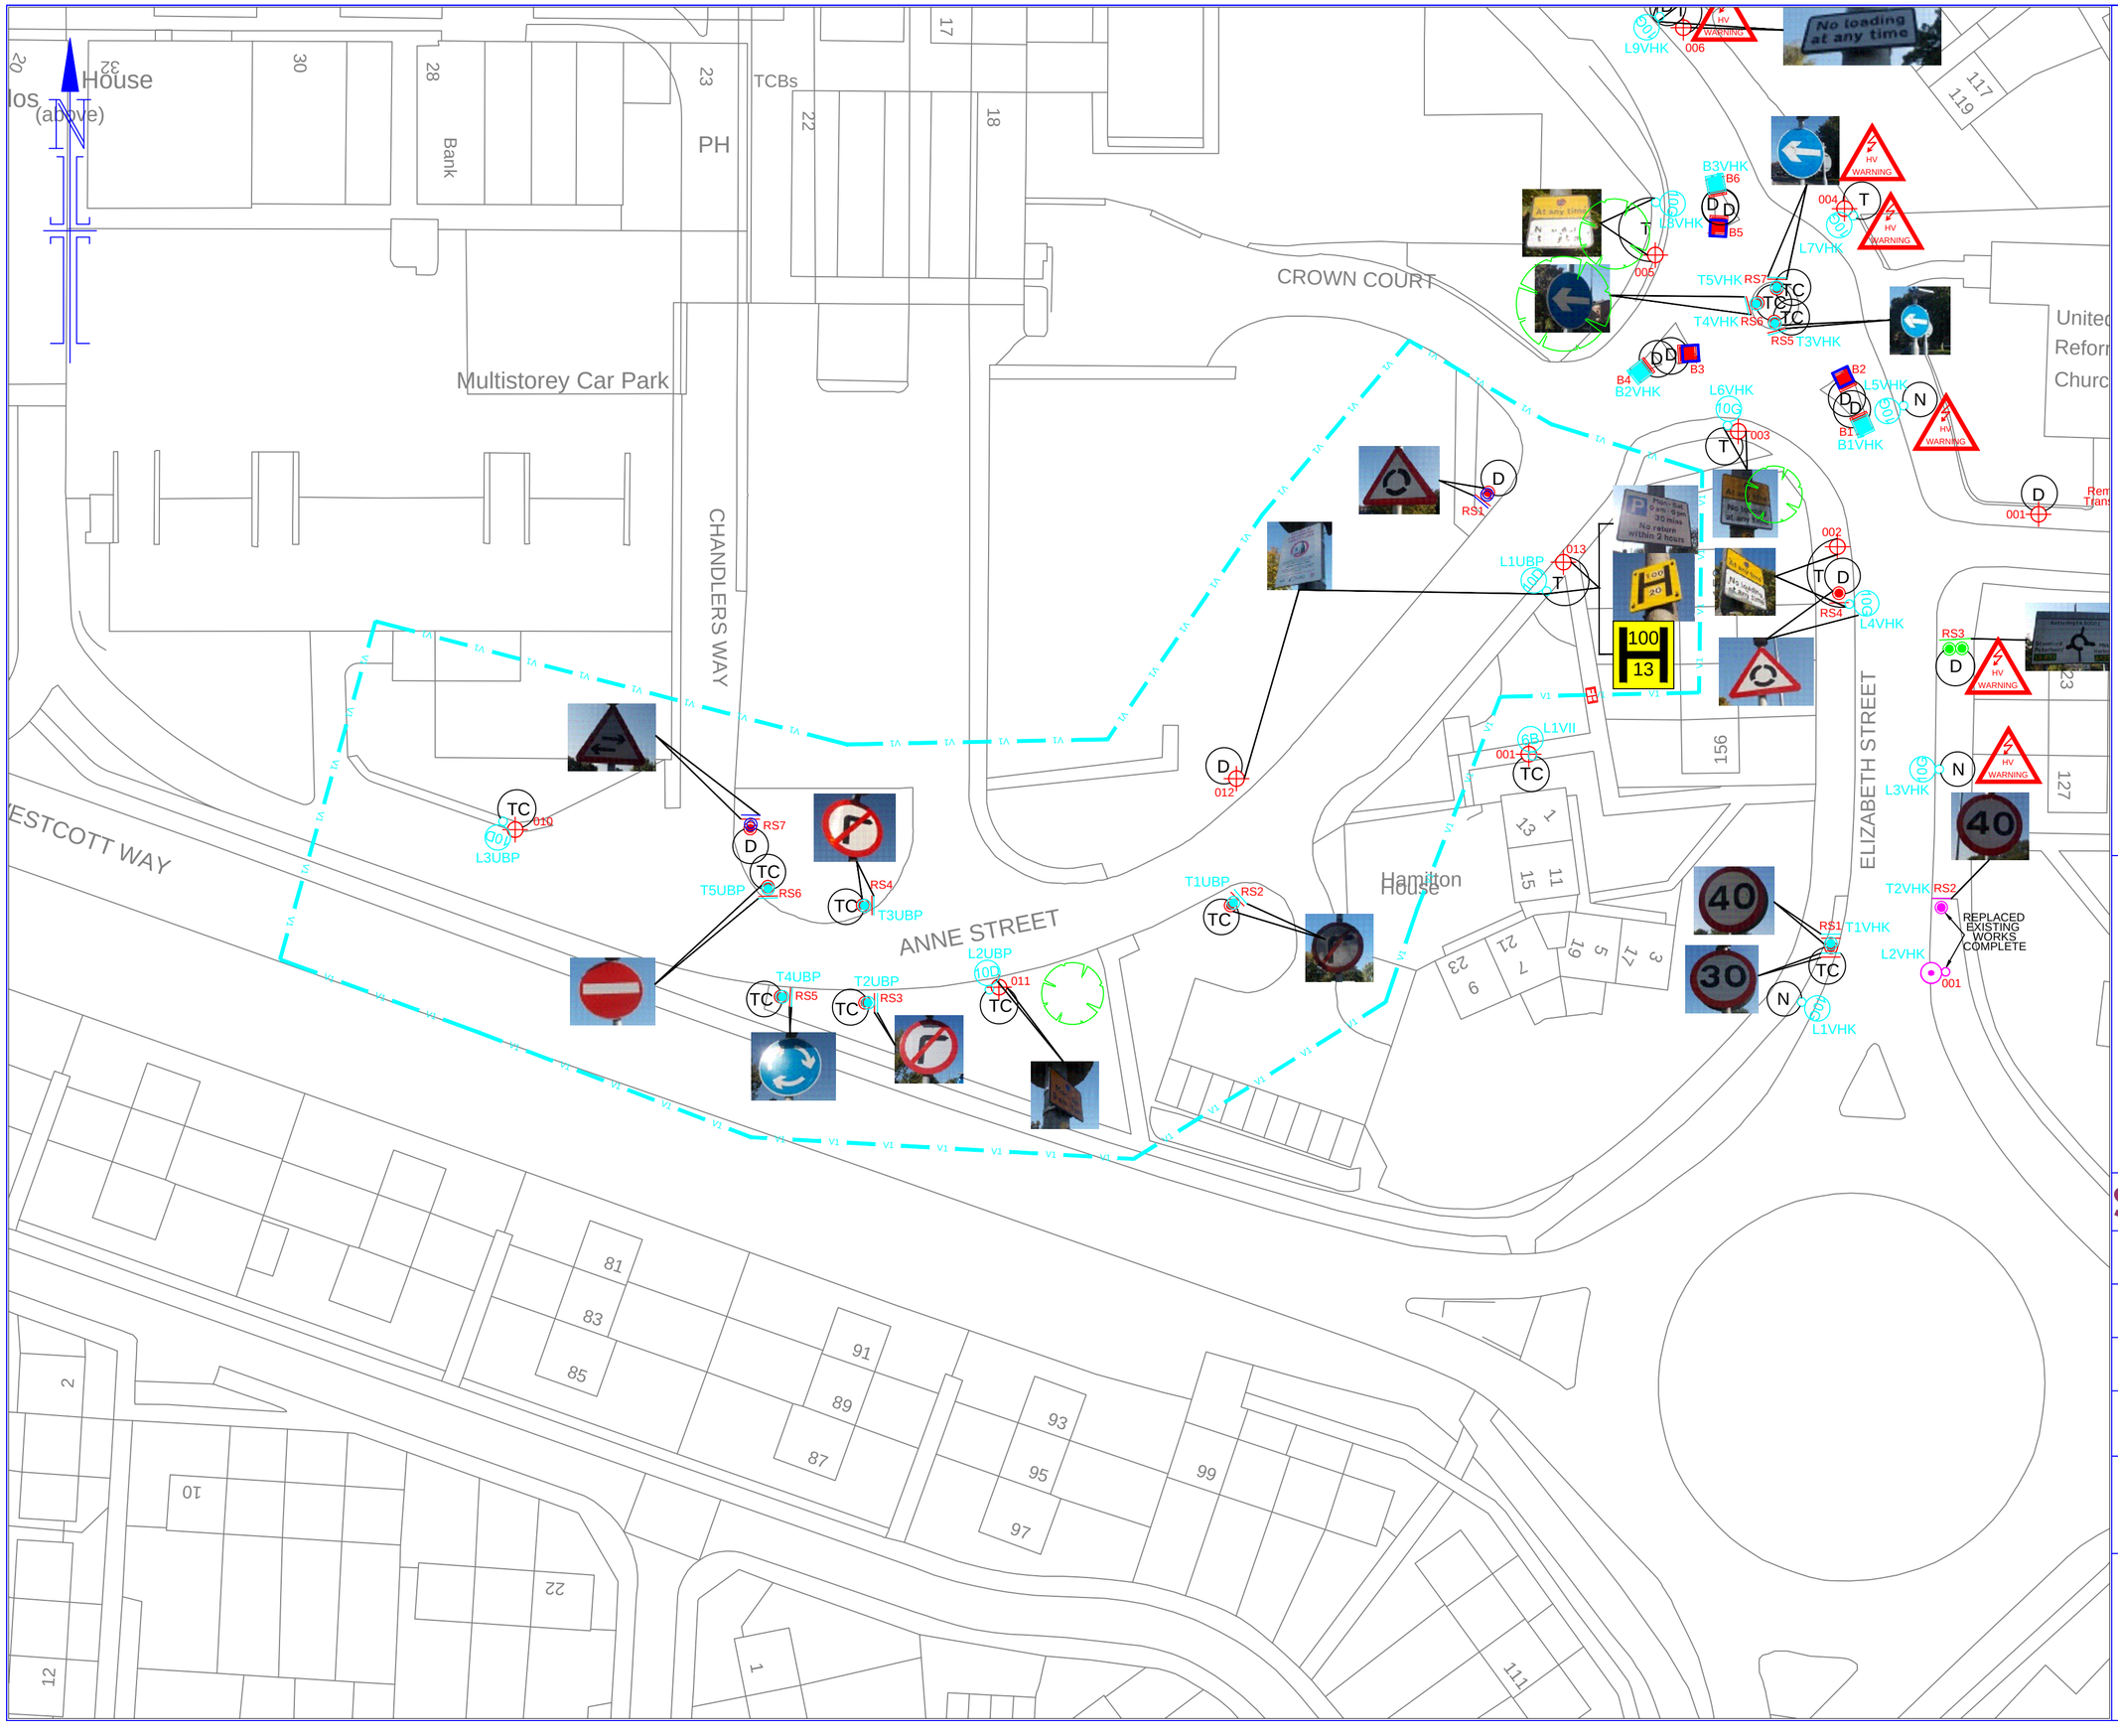

Key:

Quantity - 3
Column - 10m Stainton (P/T)
Lantern - Philips Mini-Iridium SGS451 GB with Telecell
Optic - VX2 IT2 P1 Lamp - 60W CPO

Quantity - 5
Illuminated Single-Headed Traffic Sign
Column - 4.2m Stainton
Signlight - Enterprise LED
Lamp - LED 3W

Quantity - 2
Non-Illuminated Traffic Sign
Column - 4m Straight Post (76mm)

Quantity - 4
Existing non DTC lighting column to be removed to tip off site

Quantity - 7
Existing non DTC Illuminated Single-Headed Traffic Sign to be removed to tip off site

T Transfer of DNO Supply x 1

TC Transfer Coordinated of DNO Supply x 7

D Disconnection of DNO Supply x 3

V1 DRAWING / VIEW EXTENTS LINE

Notes:

THIS SCHEME IS CMS CONTROLLED

P6 ACCESS ROAD

COPYRIGHT RESERVED BALFOUR BEATTY WORKPLACE IS THE OWNER OF THE COPYRIGHT SUBSISTING IN THESE DRAWINGS, PLANS, DESIGNS AND SPECIFICATIONS. THEY MUST NOT BE USED, REPRODUCED OR COPIED, IN WHOLE OR IN PART, NOR MAY THE INFORMATION, IDEAS AND CONCEPTS THEREIN CONTAINED (WHICH ARE CONFIDENTIAL TO BALFOUR BEATTY WORKPLACE) BE DISCLOSED TO ANY PERSON WITHOUT THE PRIOR SPECIFIC WRITTEN CONSENT OF BALFOUR BEATTY WORKPLACE.

streetlighting

Designer		Date of issue
JAH	01914131373 07780680424	17/11/14

Checked	Authorised	Sheet Size	Scale
JL	AK	A2	1:500 @ A2

Issue	Revision
PRELIMINARY	ORIG.

Drawing no.
8200-1969-V1

Scheme Name and Ward:
ELIZABETH STREET
Corby

Streets on drawing:
ANNE STREET